Rinker Design Associates, P.C.
Engineering * Surveying * Transportation * Planning * Environmental
9365 Discovery Blvd., Manassas VA 20109

Prince William Co. Department of Transportation

University Boulevard Extension (Edmonston Drive to Sudley Manor Drive)

Preliminary Design

June 12, 2019

Project Location

North Arrow & Scale

Contact Information

Gladis Arboleda
Project Coordinator
Prince William County Dept. of Transportion
5 County Complex Ct., Suite 290
Prince William, Virginia 22192
(703) 792-5276

Project Information

University Blvd. Extension
From: Edmonston Drive
To: Sudley Manor Drive
Project No.: 17C17002

These plans are unfinished and unapproved and are not to be used for any type of construction or the acquisition of right of way. Additional easements for utility relocation may be required beyond the proposed right-of-way shown on these plans.

Imagery courtesy of VARGIS.

Legend
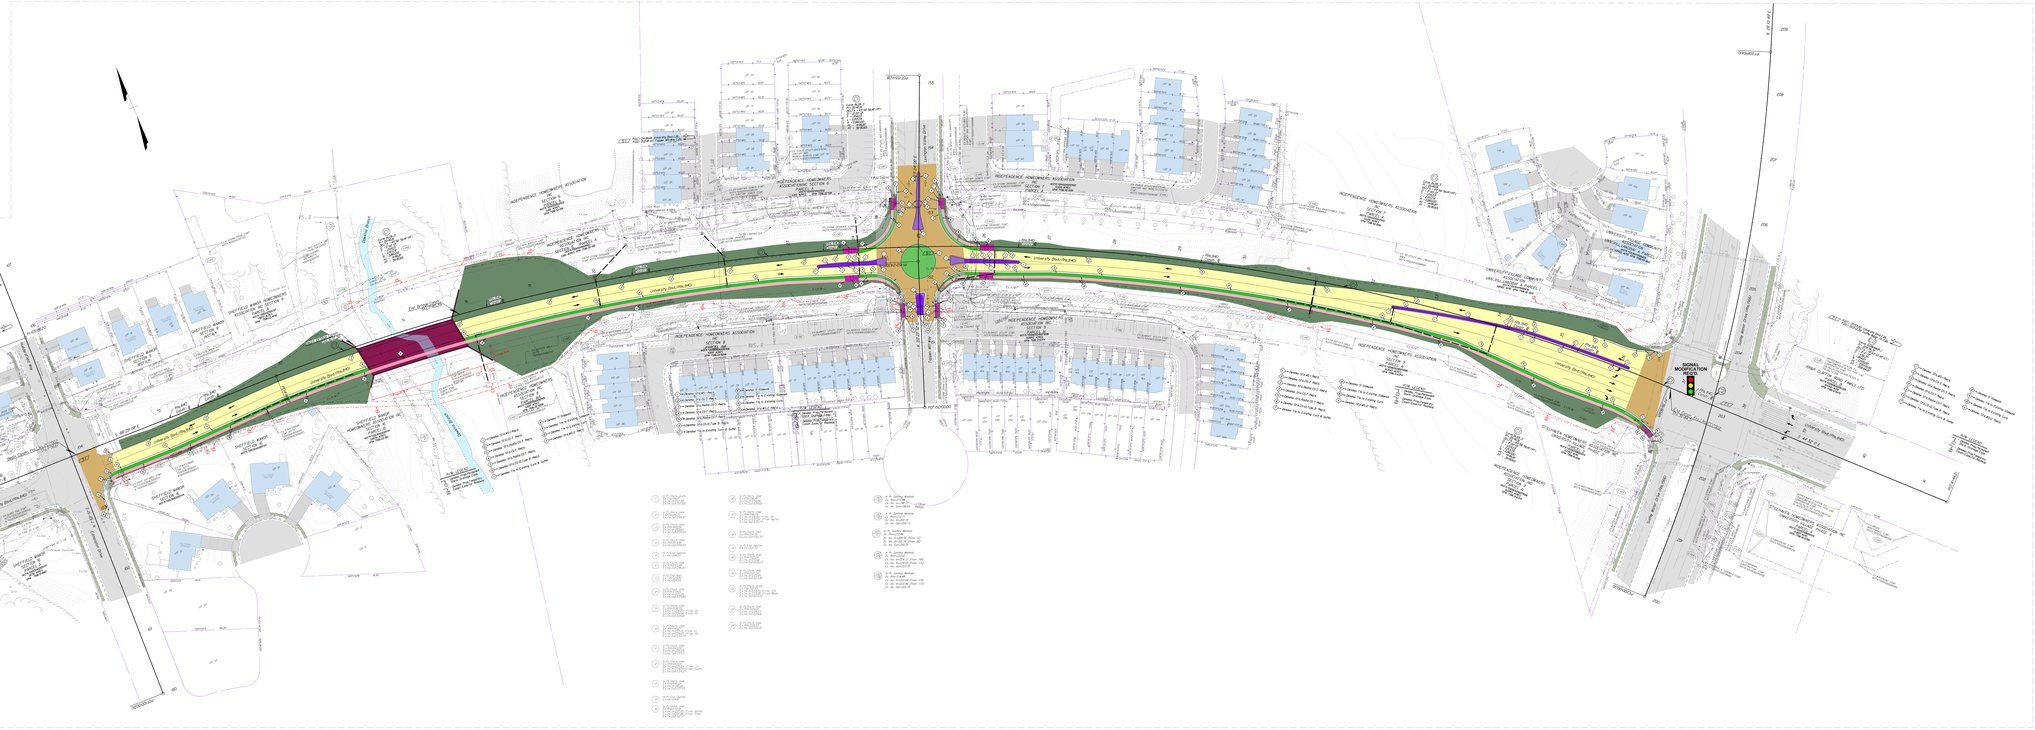
- Denotes Roadway Full Depth Pavement
- Denotes Roadway Mill & Overlay
- Denotes ADA Roadway Ramp
- Denotes 5' Concrete Sidewalk
- Denotes Raised Conc. Median
- Denotes Raised Grass Median/Buffer Space
- Denotes Concrete Bridge
- Denotes Sloped Area
- Denotes Existing Signal Mod. Req'd.