Rinker Design Associates, P.C.
Engineering * Surveying * Transportation * Planning * Environmental
9305 Discovery Blvd.- Manassas VA 20109

Prince William Co.
Department
of Transportation

VDOT Project No.: 0638-076-209, PE101, RW201, C501

Neabsco Mills Road Widen to 4 Lanes: Jefferson Davis Hwy. to Smoke Ct.

RW Phase Design

January 17, 2020

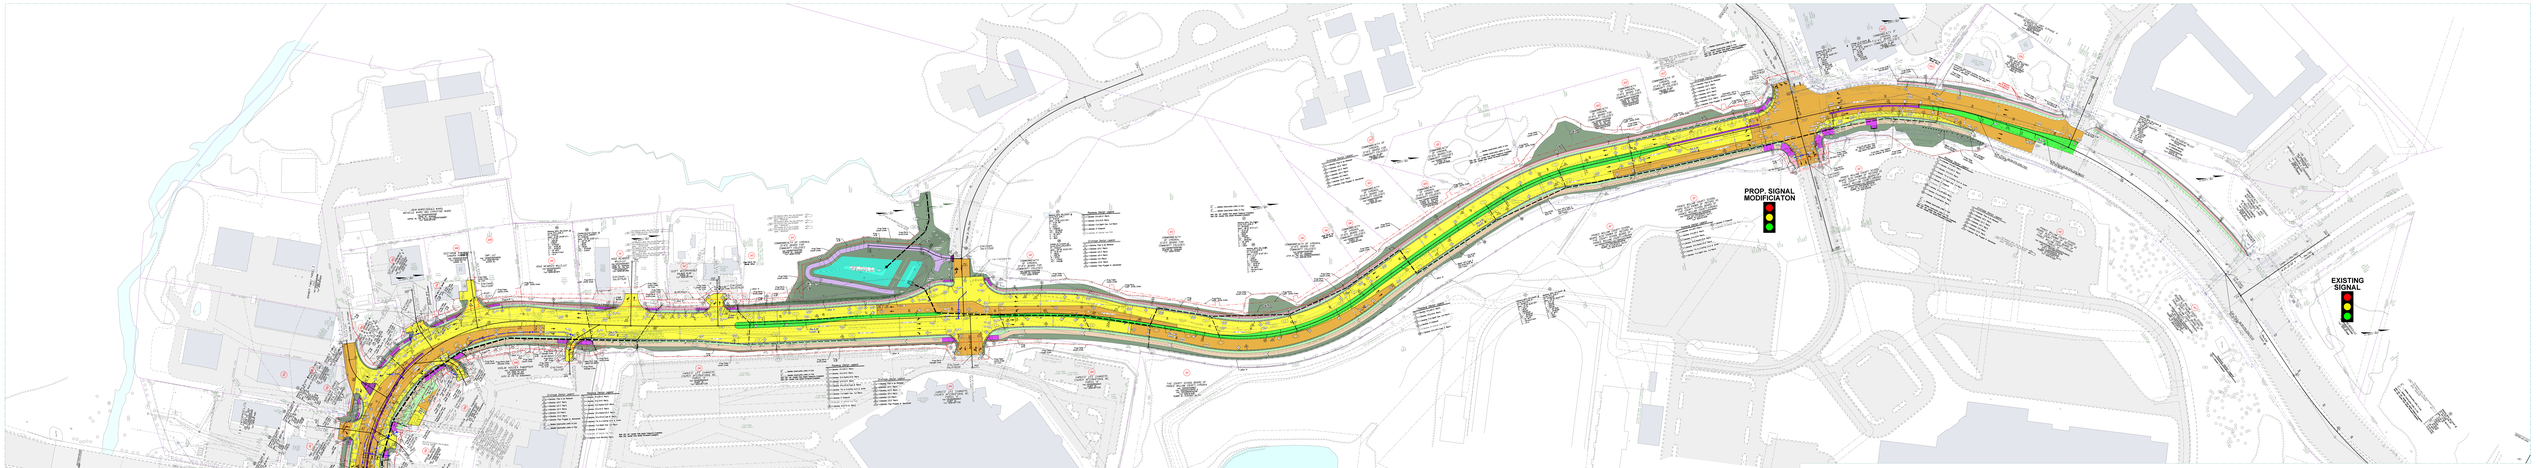

Project Location

North Arrow & Scale

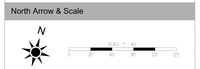

Legend

- DENOTES ROADWAY MILL & OVERLAY
- DENOTES ROADWAY FULL DEPTH PAVEMENT
- DENOTES 5' CONCRETE SIDEWALK
- DENOTES ROADWAY 10' SHARED USE PATH
- DENOTES ROADWAY ADA RAMP
- DENOTES CONCRETE ENTRANCE
- DENOTES ENTRANCE TIE IN
- DENOTES RAISED GRASS MEDIAN
- DENOTES RAISED CONC. MEDIAN
- DENOTES SLOPES 4:1 OR FLATTER
- DENOTES SLOPES 3:1 OR STEEPER
- DENOTES ROADWAY SWM FACILITIES
- DENOTES FUTURE SITE PLAN OR CONSTR.
- DENOTES EXISTING ISB BOUNDARY
- DENOTES SIGNAL (BY OTHERS)
- DENOTES POTENTIAL SIGNAL REQ'D.
- DENOTES EXISTING SIGNAL MOD. REQ'D.

Contact Information

Gladis Arboleda
Project Coordinator
Prince William County Dept. of Transportion
1 County Complex Ct., Suite 290
Prince William, Virginia 22192
(703) 792-5278

Project Information

Neabsco Mill Road Widening to 4-Lanes
From: Jefferson Davis Highway (Rte. 1)
To: Smoke Court (Rte. 1782)
VDOT State Project No.: 0638-076-209, PE101, RW201, C501

These plans are unfinished and unapproved and are not to be used for any type of construction or the acquisition of right of way. Additional easements for utility relocation may be required beyond the proposed right-of-way shown on these plans.

Imagery courtesy of VARGIS.